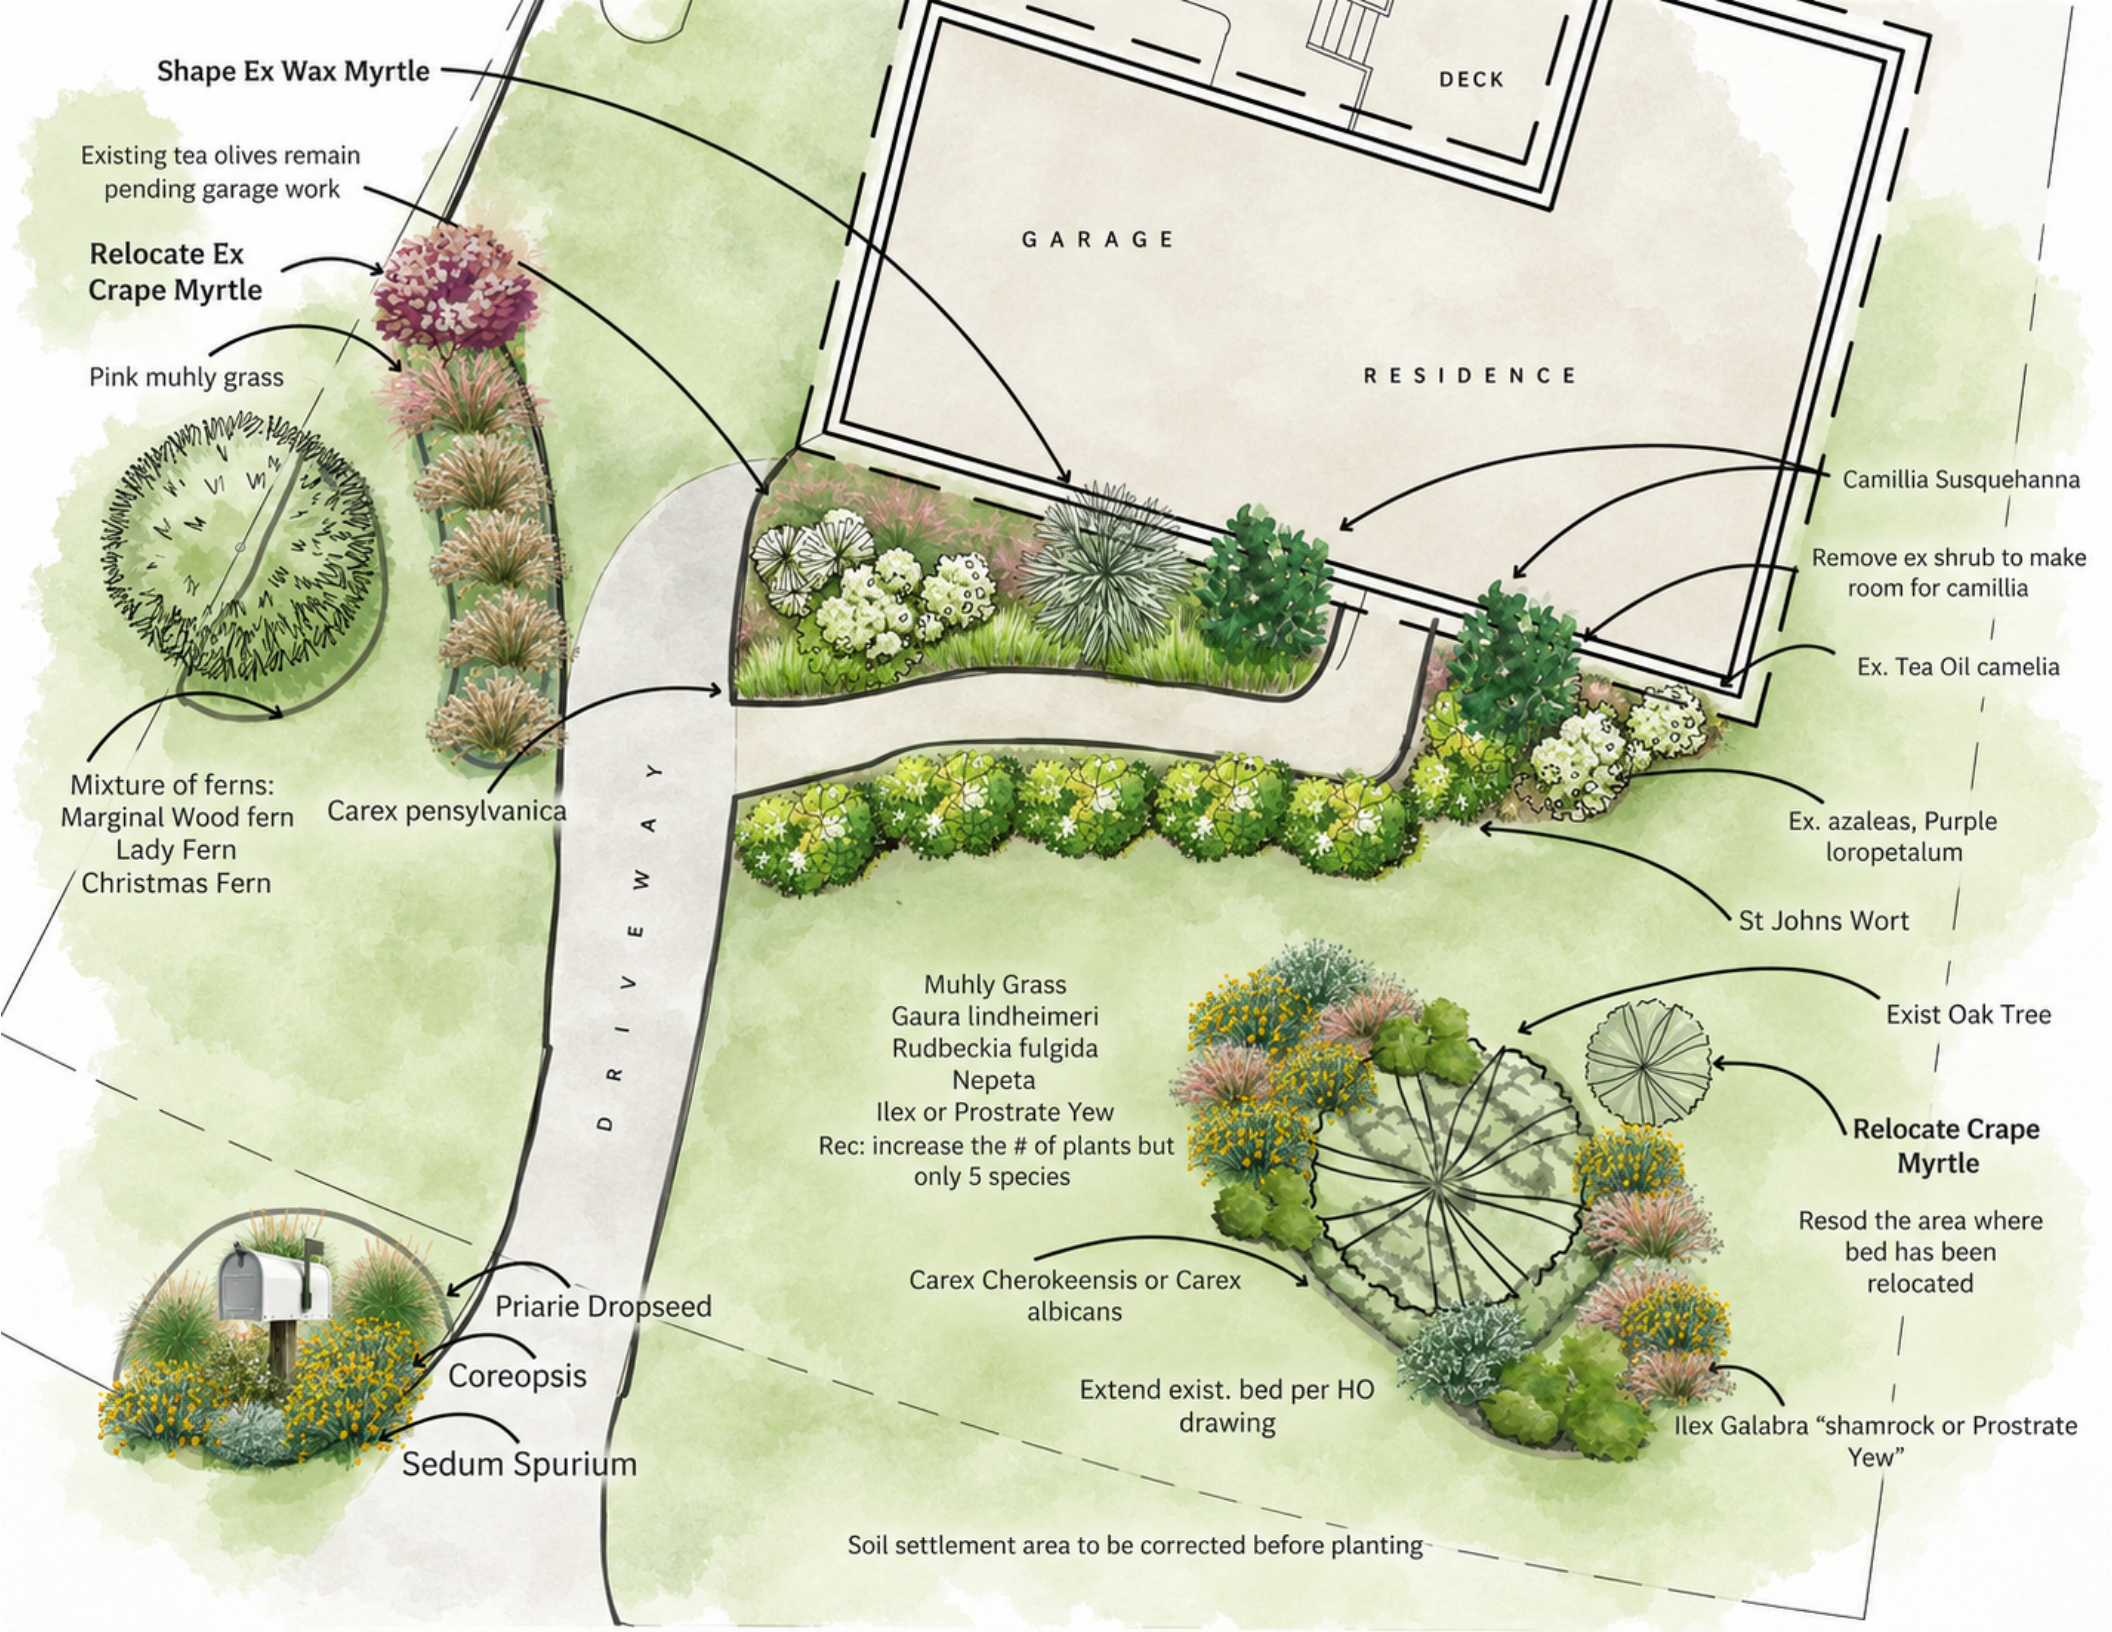

Shape Ex Wax Myrtle
Existing tea olives remain pending garage work
Relocate Ex Crape Myrtle
Pink muhly grass
Mixture of ferns:
Marginal Wood fern
Lady Fern
Christmas Fern
Carex pensylvanica
DECK
GARAGE
RESIDENCE
DRIVEWAY
Camillia Susquehanna
Remove ex shrub to make room for camillia
Ex. Tea Oil camelia
Ex. azaleas, Purple loropetalum
St Johns Wort
Muhly Grass
Gaura lindheimeri
Rudbeckia fulgida
Nepeta
Ilex or Prostrate Yew
Rec: increase the # of plants but only 5 species
Exist Oak Tree
Relocate Crape Myrtle
Resod the area where bed has been relocated
Carex Cherokeensis or Carex albicans
Extend exist. bed per HO drawing
Ilex Galabra “shamrock or Prostrate Yew”
Priarie Dropseed
Coreopsis
Sedum Spurium
Soil settlement area to be corrected before planting